LEGEND:

SURVEY CONTROL STATION △
PARCEL NUMBER 12
ADJACENT MAP NUMBER M5
MATCH LINE
LOT SIZE 10 AC
SUBDIVISION LOT NUMBER 3

FOR ASSESSMENT PURPOSES ONLY;
NOT TO BE USED FOR CONVEYANCES

GRAPHIC SCALE

200 0 100 200 400 800

(IN FEET)
1 inch = 200 ft.

UPDATED TO APRIL 1, 2016

PREPARED BY
PAUL H RUOPP JR, PLS
RUOPP SURVEYING & MAPPING
P O BOX 330
MONMOUTH, ME
207-933-3393

GRID NORTH MSPCS

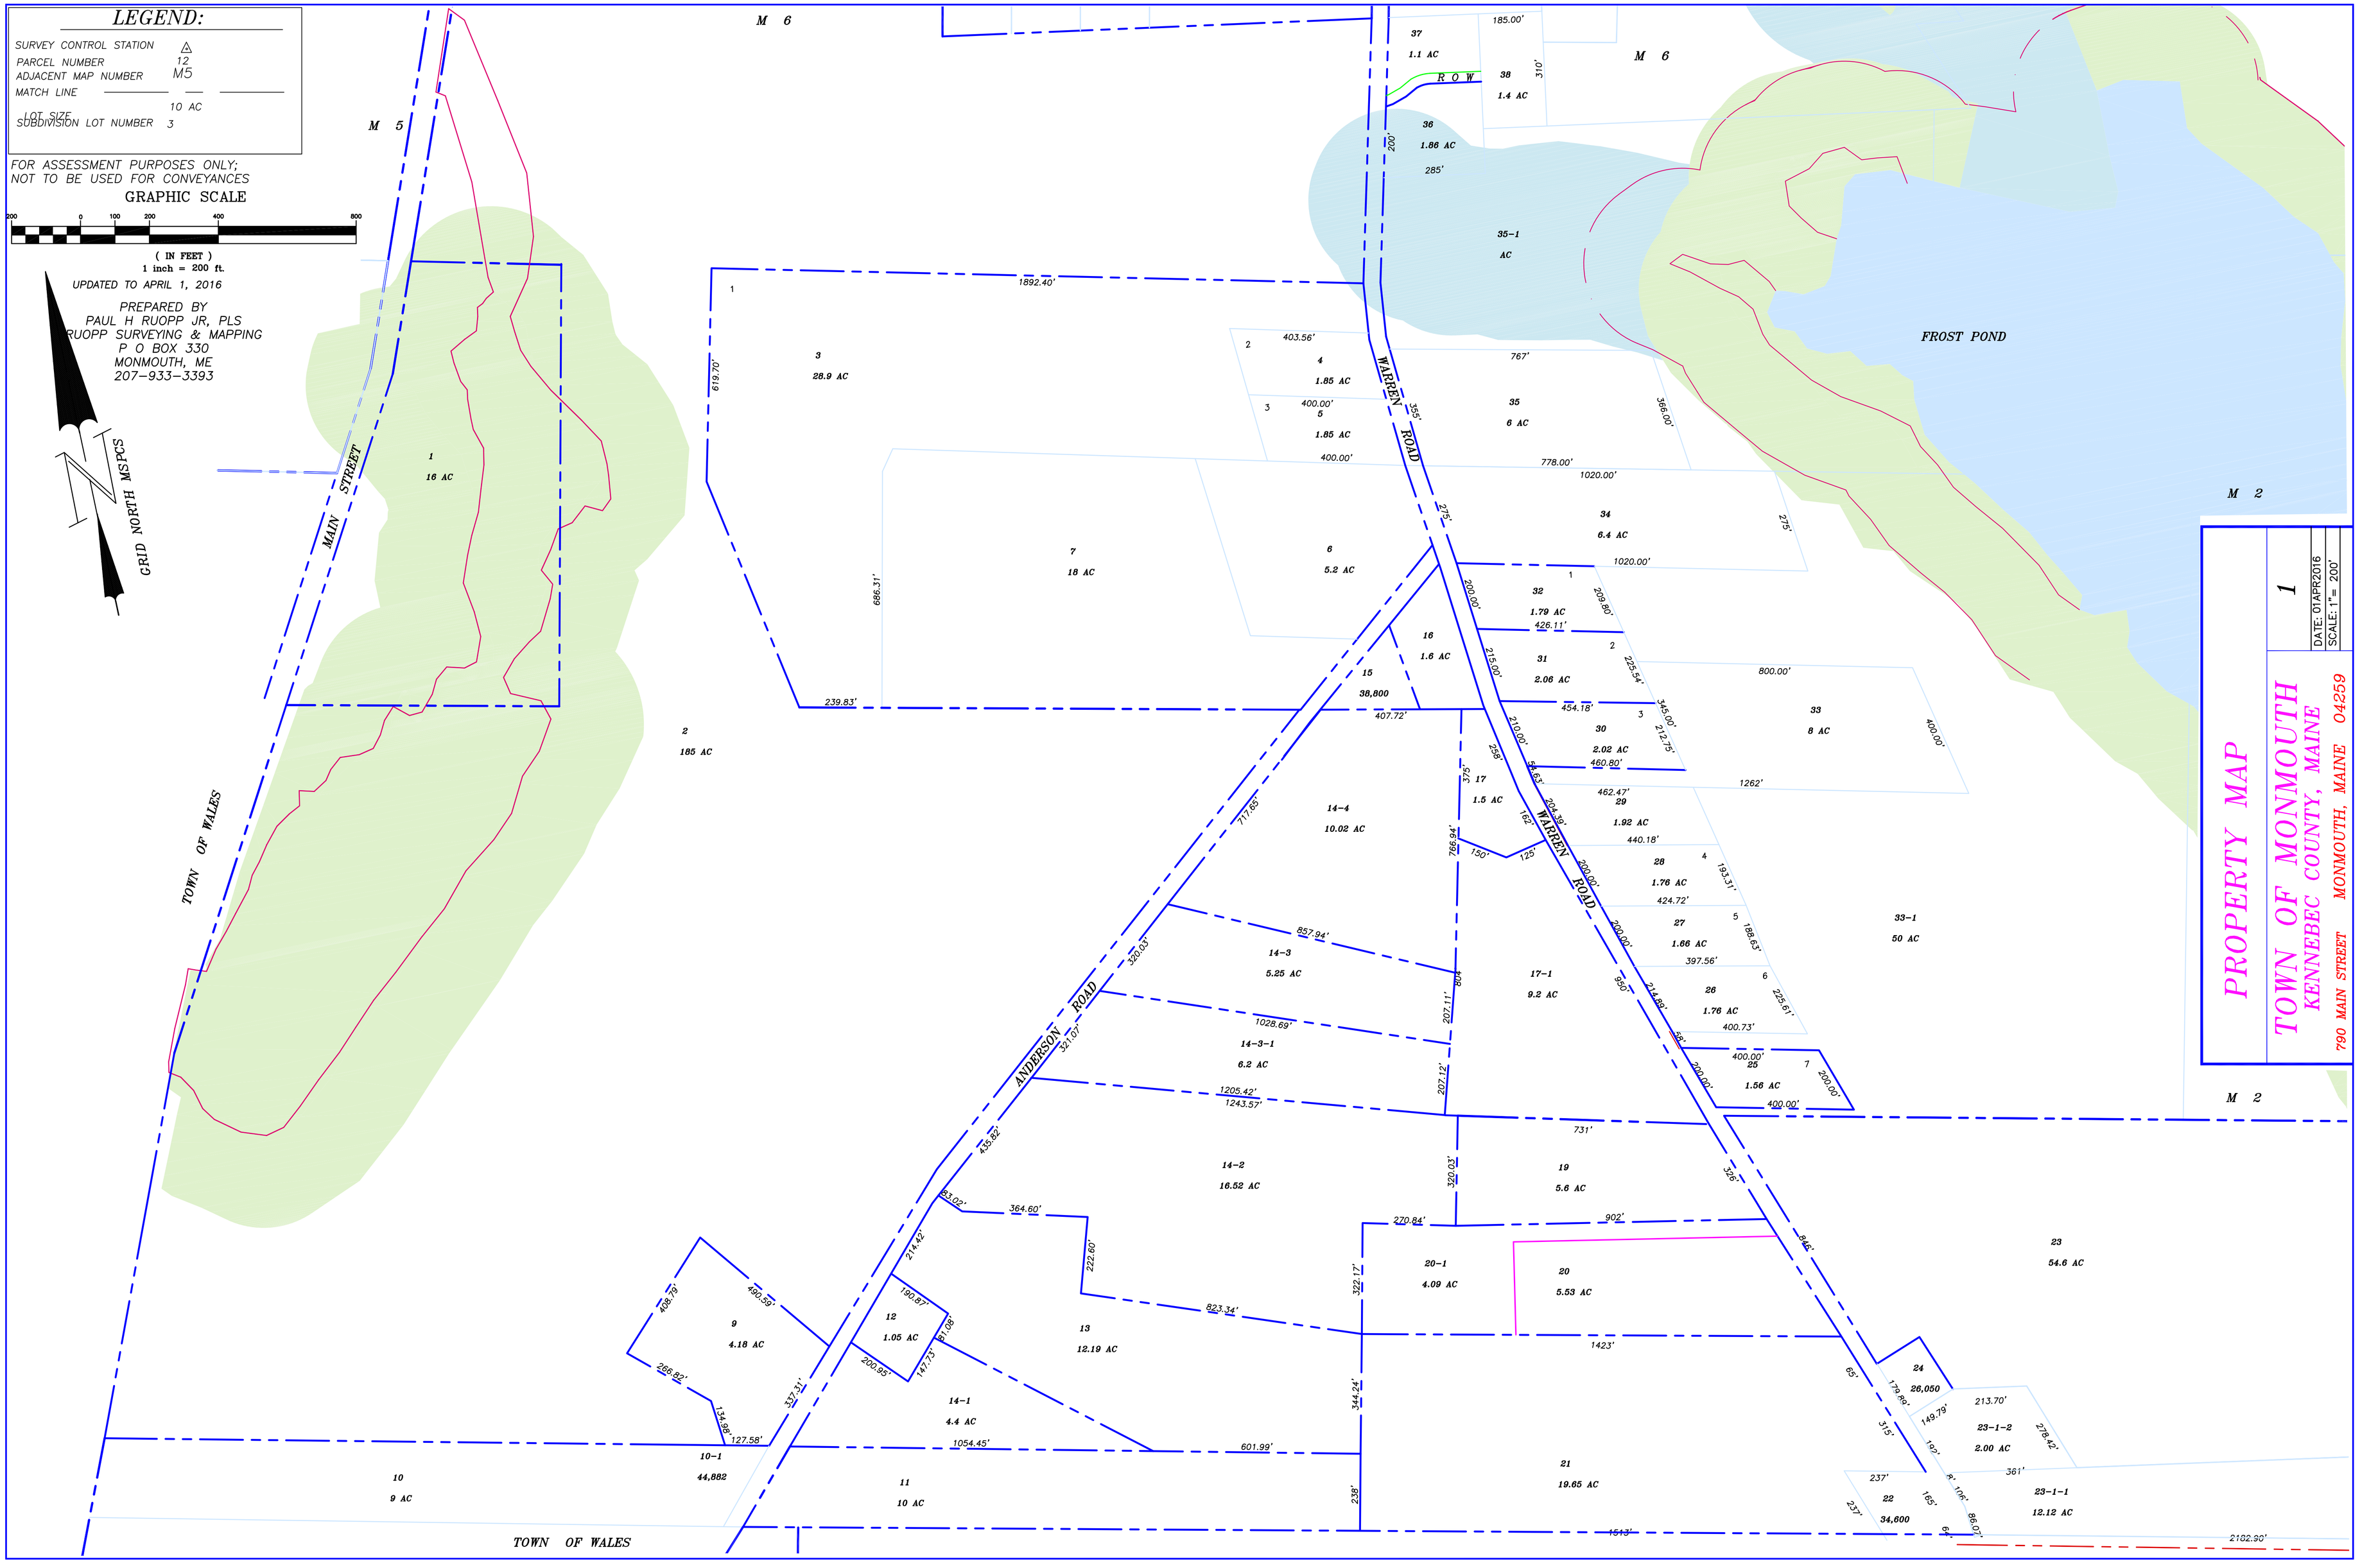

PROPERTY MAP

TOWN OF MONMOUTH

KENNEBEC COUNTY, MAINE

790 MAIN STREET MONMOUTH, MAINE 04259

1

DATE: 01APR2016
SCALE: 1"= 200'