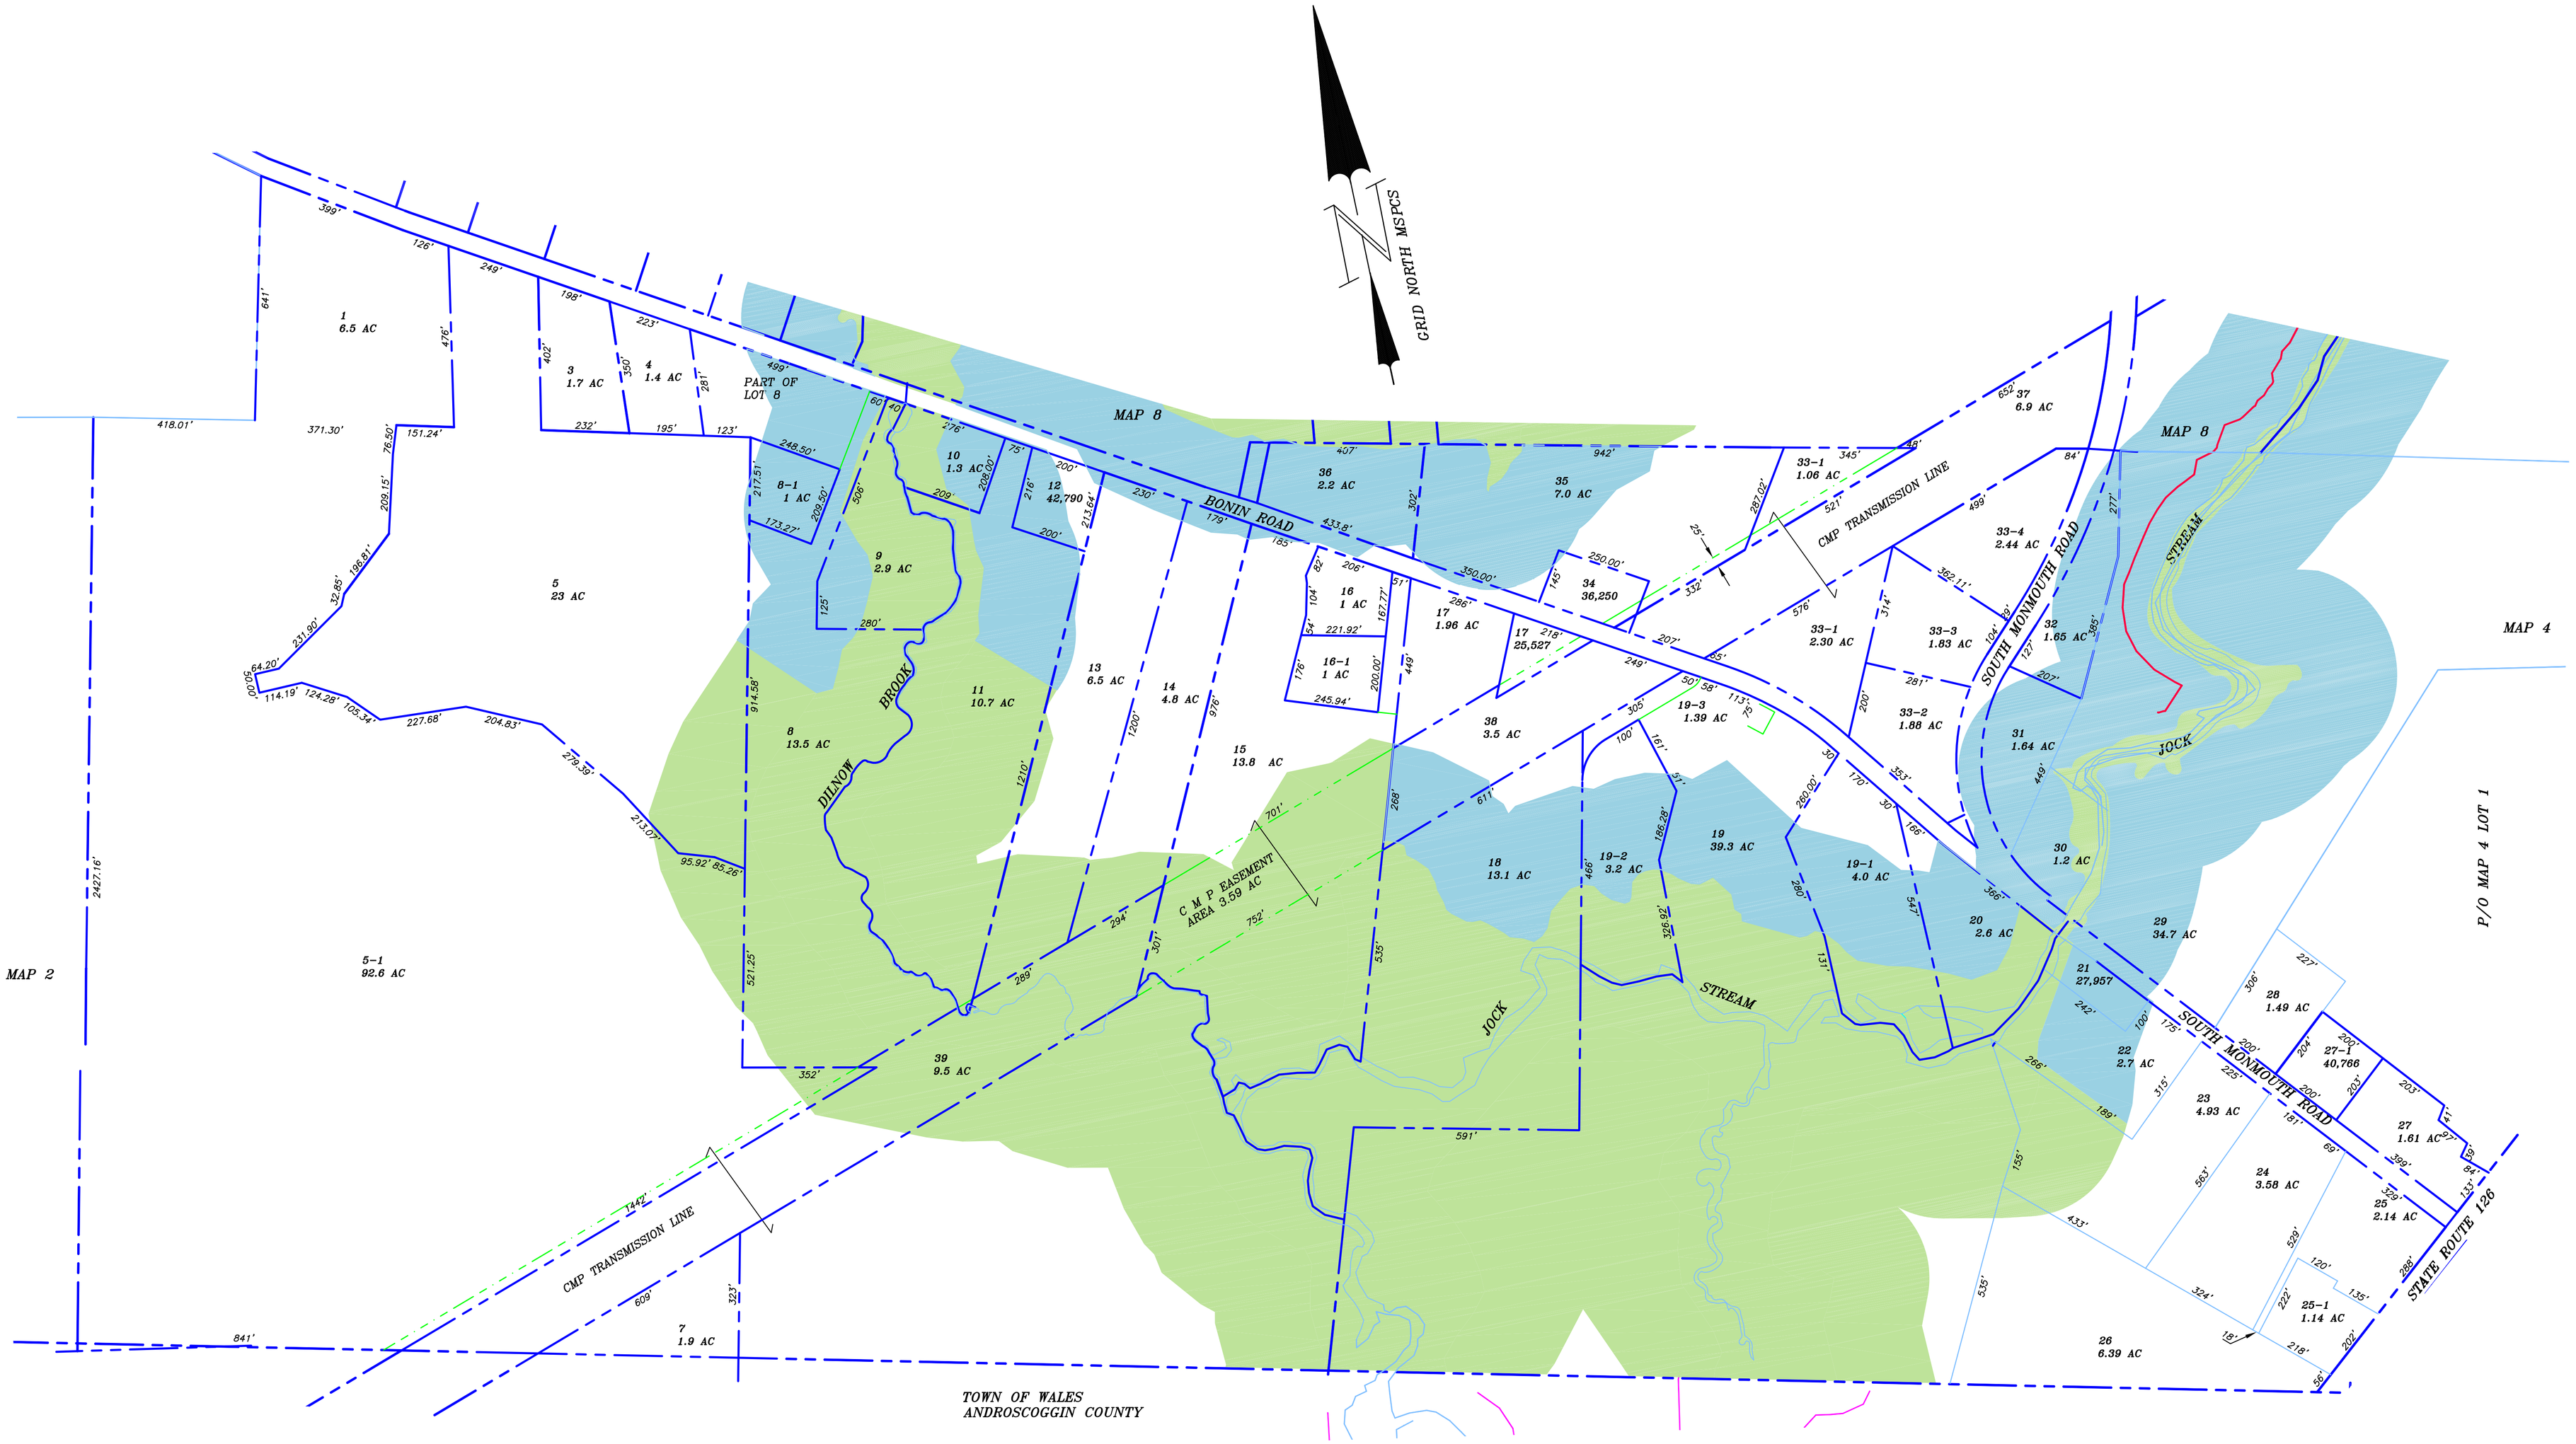

GRAPHIC SCALE

200 0 100 200 400 800

(IN FEET)
1 inch = 200 ft.

PREPARED BY
PAUL H RUOPP JR, PLS
RUOPP SURVEYING & MAPPING
P O BOX 330
MONMOUTH, ME
207-933-3393

UPDATED TO APRIL 01, 2016

LEGEND:

SURVEY CONTROL STATION	△
PARCEL NUMBER	12
ADJACENT MAP NUMBER	M5
MATCH LINE	
LOT SIZE	10 AC
SUBDIVISION LOT NUMBER	3

FOR ASSESSMENT PURPOSES ONLY; NOT TO BE USED FOR CONVEYANCES

PROPERTY MAP

TOWN OF MONMOUTH
KENNEBEC COUNTY, MAINE

790 MAIN STREET MONMOUTH, MAINE 04259

3

DATE: 01APR2016
SCALE: 1" = 200'