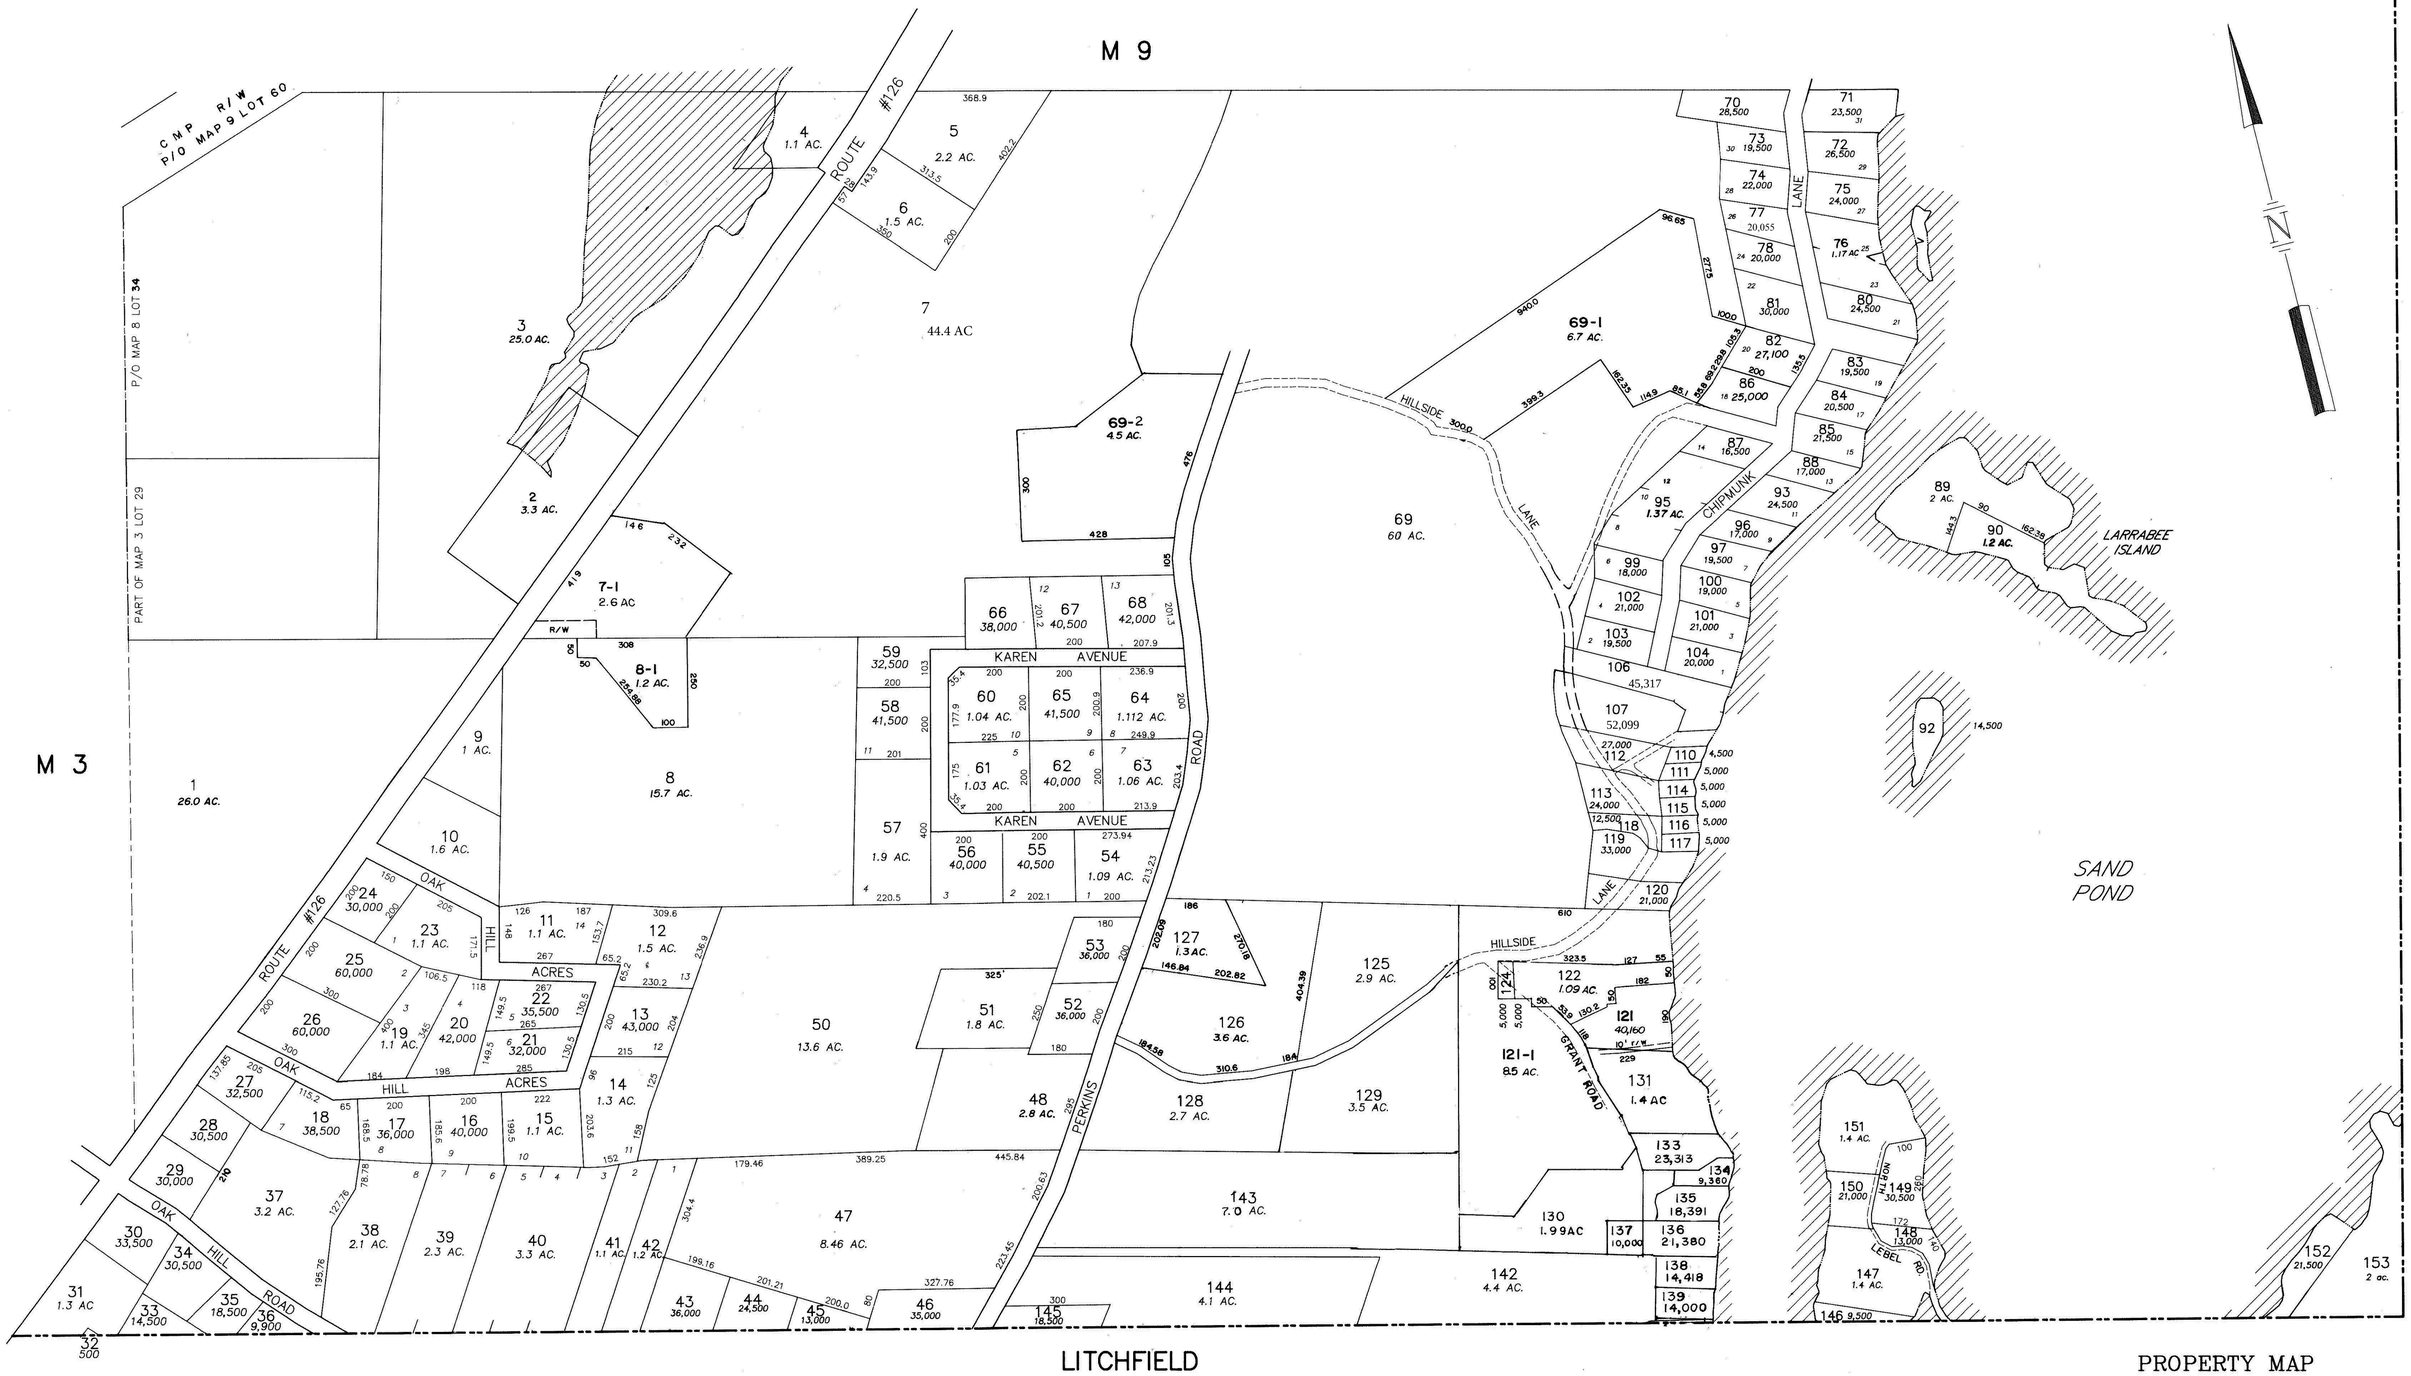

PREPARED BY: AERIAL SURVEY & PHOTO, INC.
NORRIDGEWOCK, MAINE

NOTE: FOR ASSESSMENT PURPOSES ONLY, NOT TO BE USED FOR CONVEYANCES

UPDATES BY PAUL H RUOPP JR, PLS
RUOPP SURVEYING & MAPPING
P O BOX 330, MONMOUTH, MAINE 04259
TEL 207-933-3393 E-MAIL RUOPPSUR@FAIRPOINT.NET

NO LOTS, 105, 108, 109, 123, 132

LEGEND: PARCEL NUMBER..... 12
ADJACENT MAP..... M5
MATCH LINE... —— – ——
LOT SIZE.....12.5 AC.
SUBDIVISION NUMBER..... 3

UPDATED TO 01 APRIL 2016

PROPERTY MAP
TOWN OF MONMOUTH
KENNEBEC COUNTY, MAINE

100 0 200 400 600 800 FEET

SCALE: 1"=200' APRIL 1, 1992