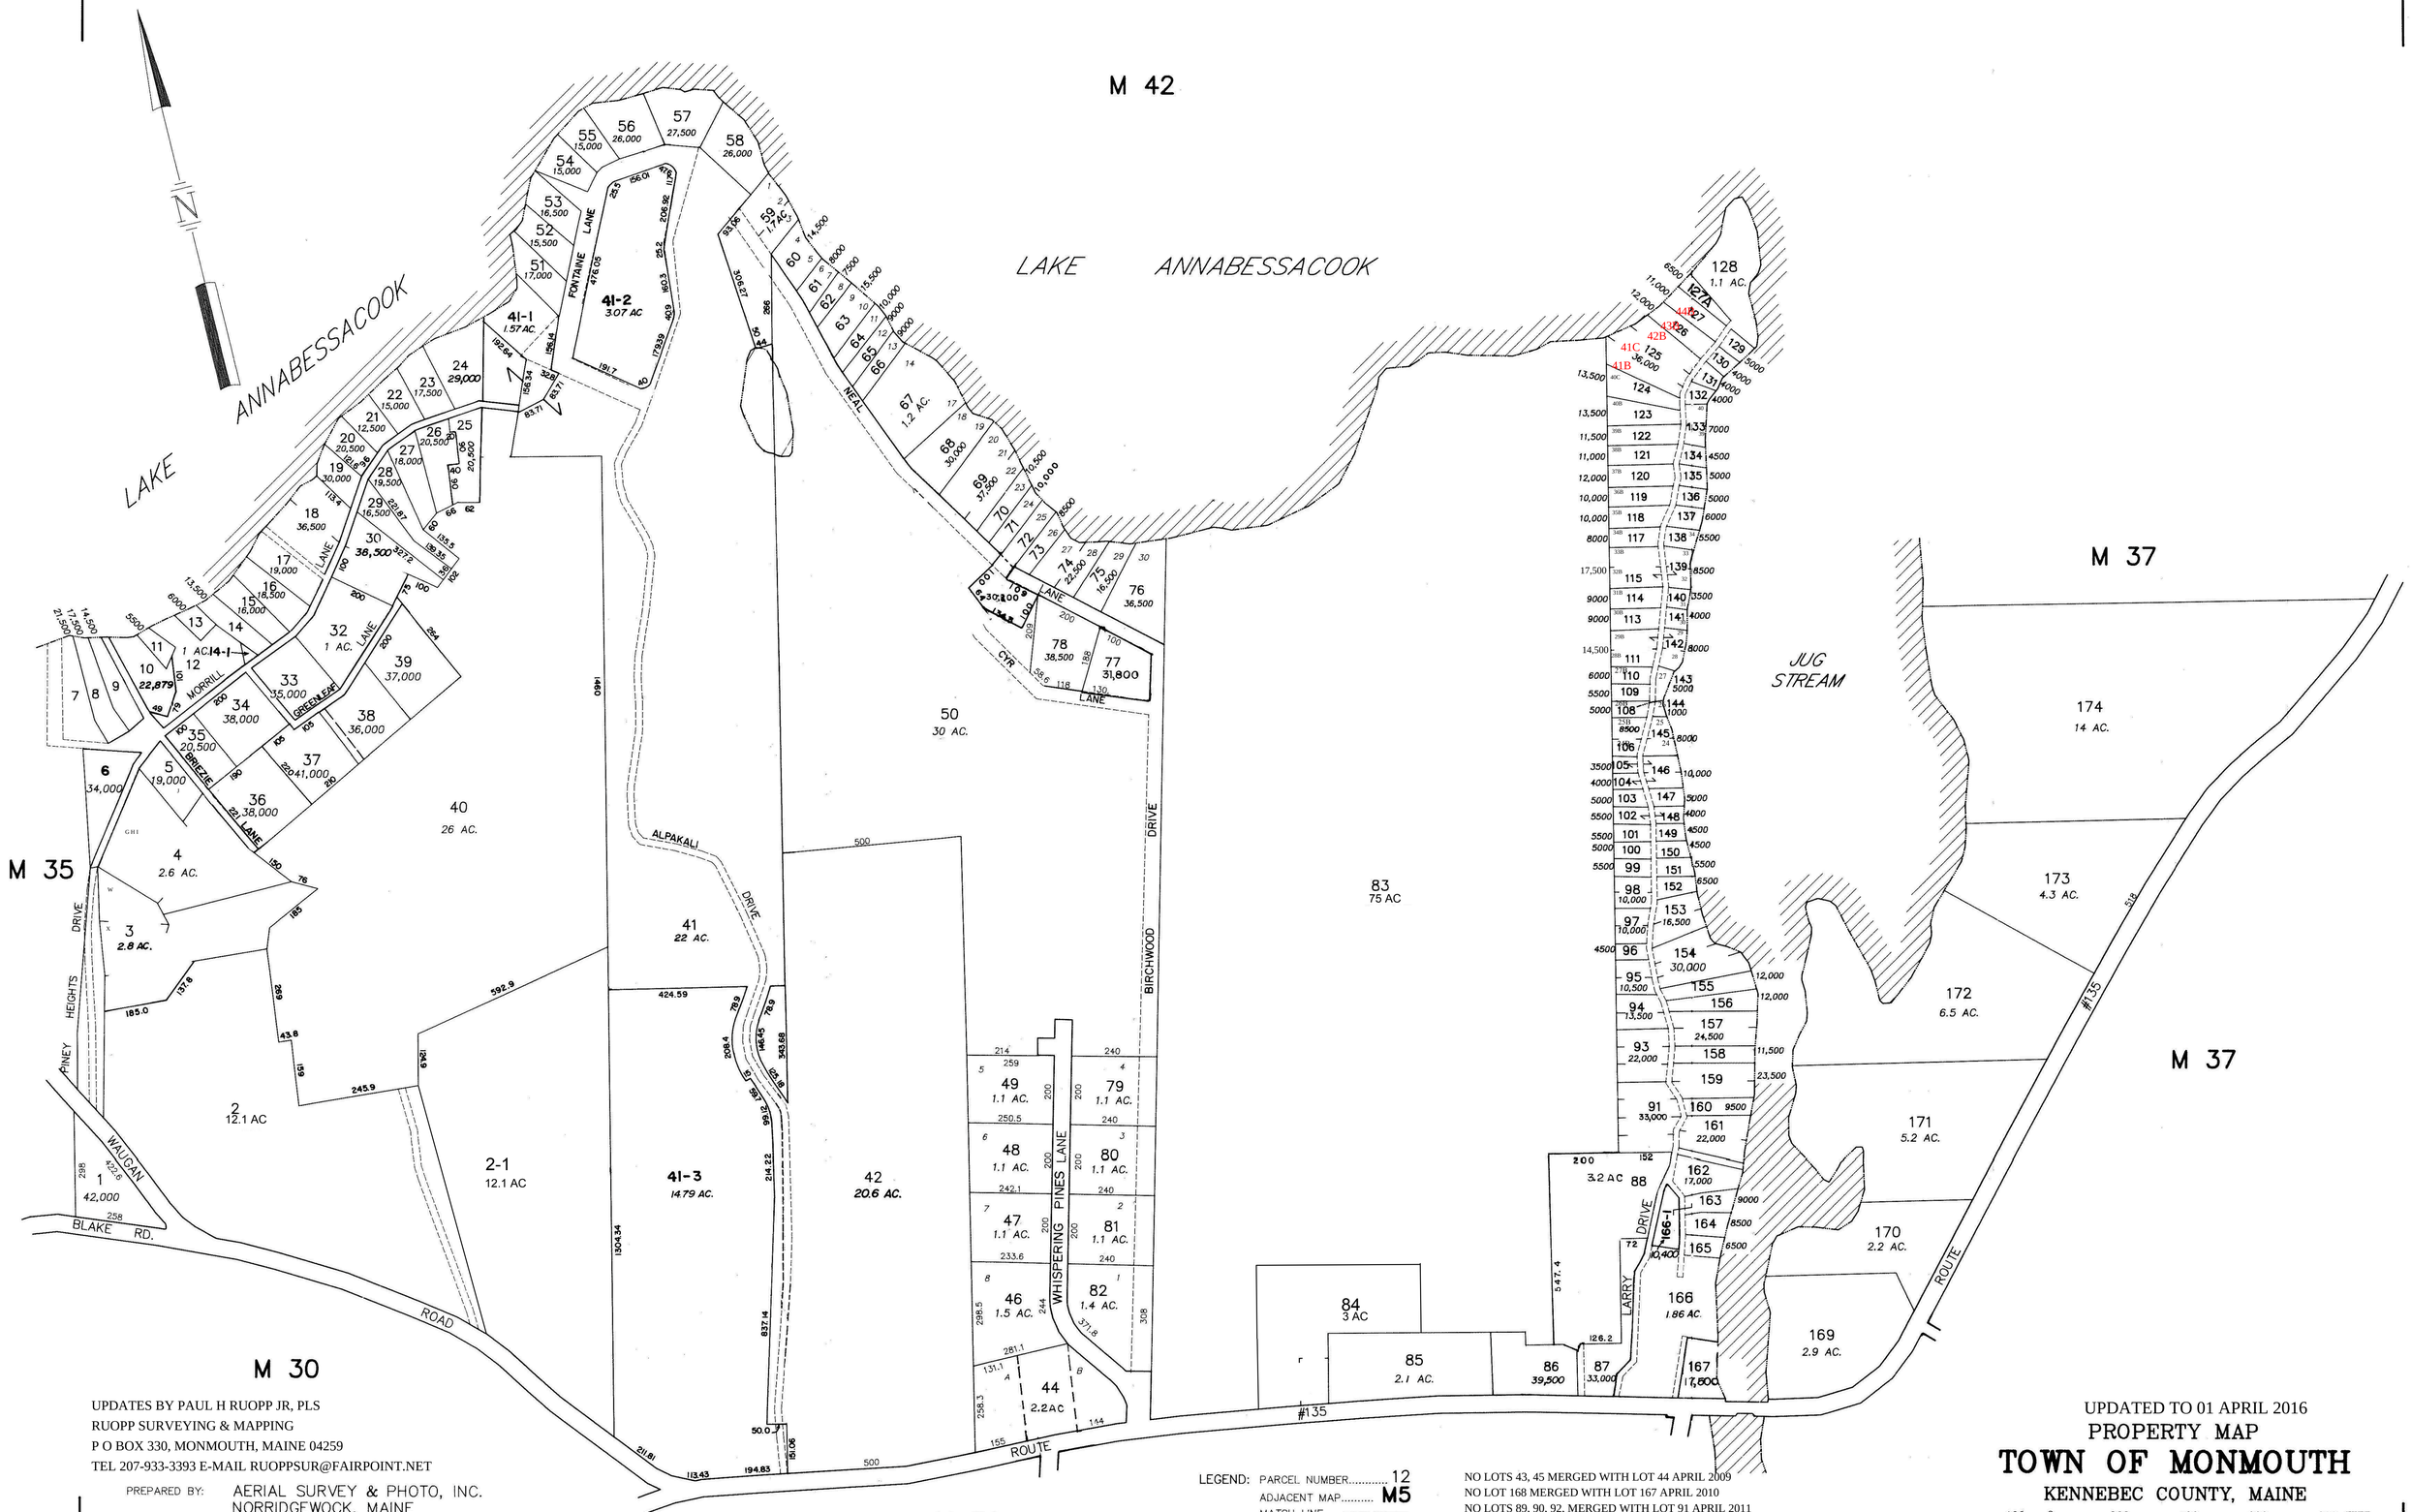


UPDATES BY PAUL H RUOPP JR, PLS
RUOPP SURVEYING & MAPPING
P O BOX 330, MONMOUTH, MAINE 04259
TEL 207-933-3393 E-MAIL RUOPPSUR@FAIRPOINT.NET

PREPARED BY: AERIAL SURVEY & PHOTO, INC.
NORRIDGEWOCK, MAINE

NOTE: FOR ASSESSMENT PURPOSES ONLY, NOT TO BE USED FOR CONVEYANCES

LEGEND: PARCEL NUMBER..... 12
ADJACENT MAP..... M5
MATCH LINE... —— – ——
LOT SIZE..... 12.5 AC.
SUBDIVISION NUMBER..... 3

NO LOTS 43, 45 MERGED WITH LOT 44 APRIL 2009
NO LOT 168 MERGED WITH LOT 167 APRIL 2010
NO LOTS 89, 90, 92, MERGED WITH LOT 91 APRIL 2011
NO LOT 112 MERGED WITH LOT 111 APRIL 2015
NO LOT 116 MERGED WITH LOT 115 APRIL 2015

UPDATED TO 01 APRIL 2016

PROPERTY MAP

# TOWN OF MONMOUTH

KENNEBEC COUNTY, MAINE

100 0 200 400 600 800 FEET

SCALE: 1"=200' APRIL 1, 1992