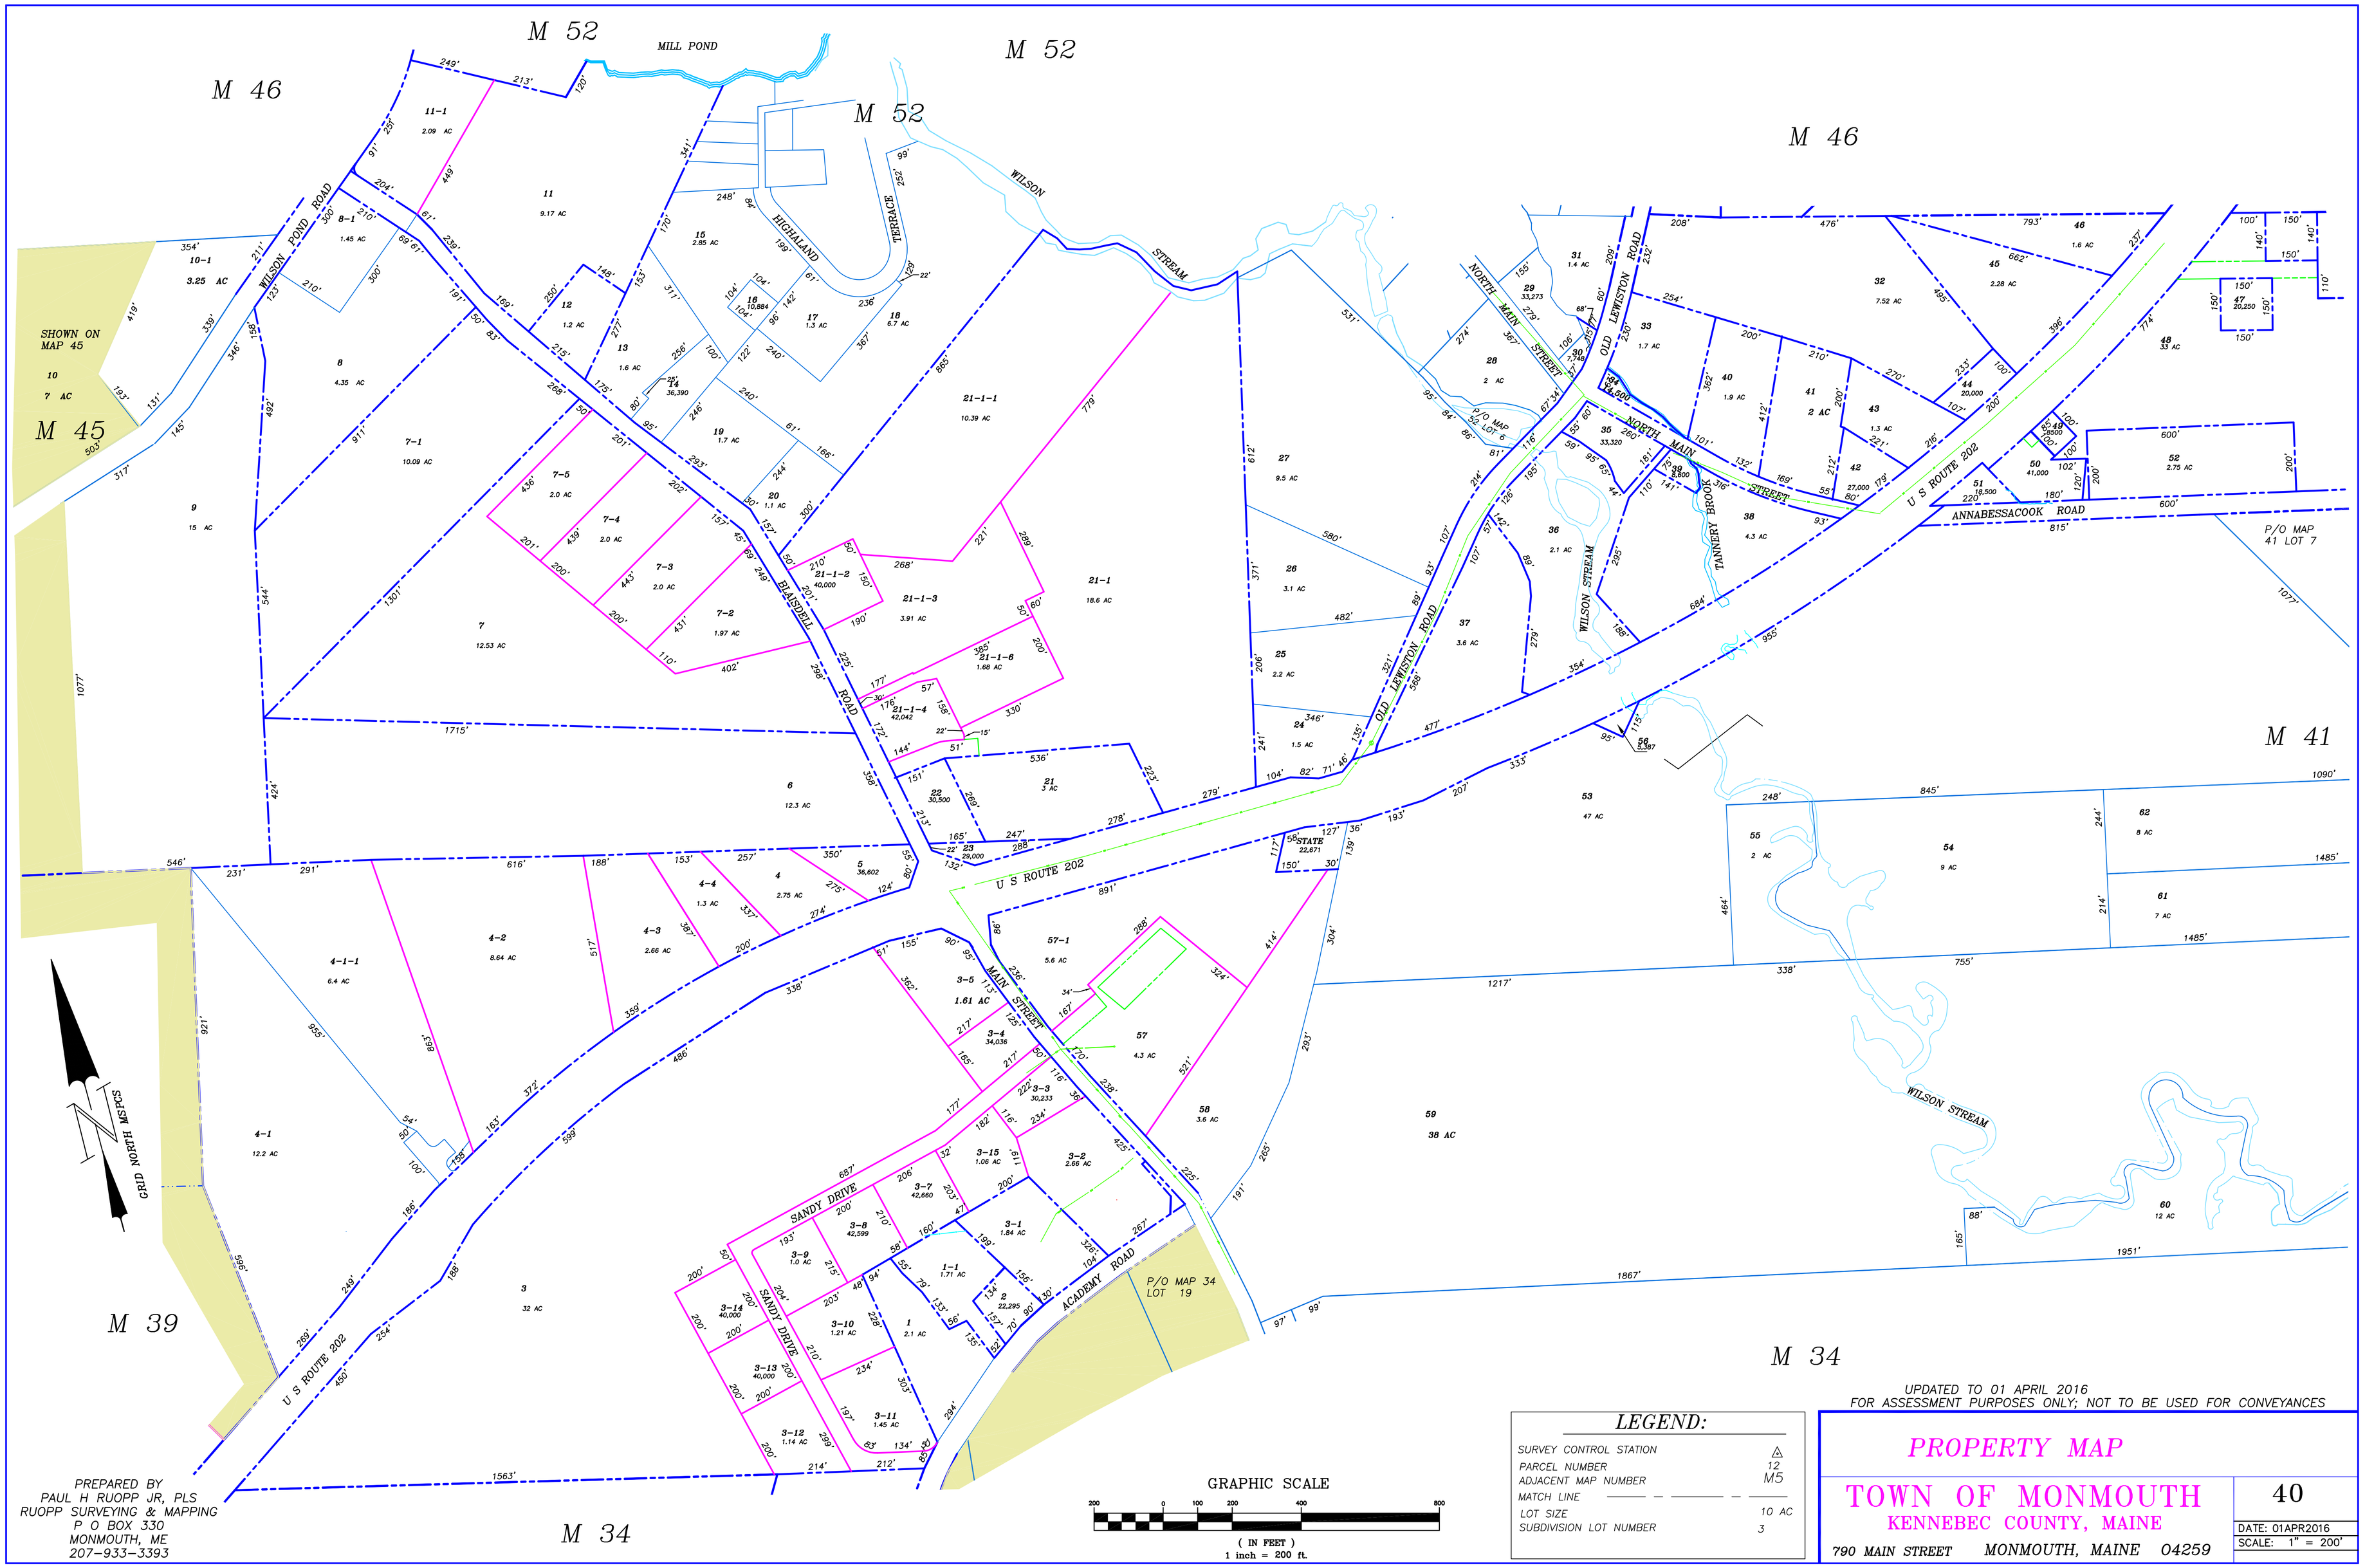

PREPARED BY
PAUL H RUOPP JR, PLS
RUOPP SURVEYING & MAPPING
P O BOX 330
MONMOUTH, ME
207-933-3393

GRAPHIC SCALE

200 0 100 200 400 800

(IN FEET)
1 inch = 200 ft.

LEGEND:

SURVEY CONTROL STATION	△
PARCEL NUMBER	12
ADJACENT MAP NUMBER	M5
MATCH LINE	— — — —
LOT SIZE	10 AC
SUBDIVISION LOT NUMBER	3

UPDATED TO 01 APRIL 2016
FOR ASSESSMENT PURPOSES ONLY; NOT TO BE USED FOR CONVEYANCES

PROPERTY MAP

TOWN OF MONMOUTH

KENNEBEC COUNTY, MAINE

790 MAIN STREET MONMOUTH, MAINE 04259

40

DATE: 01APR2016
SCALE: 1" = 200'