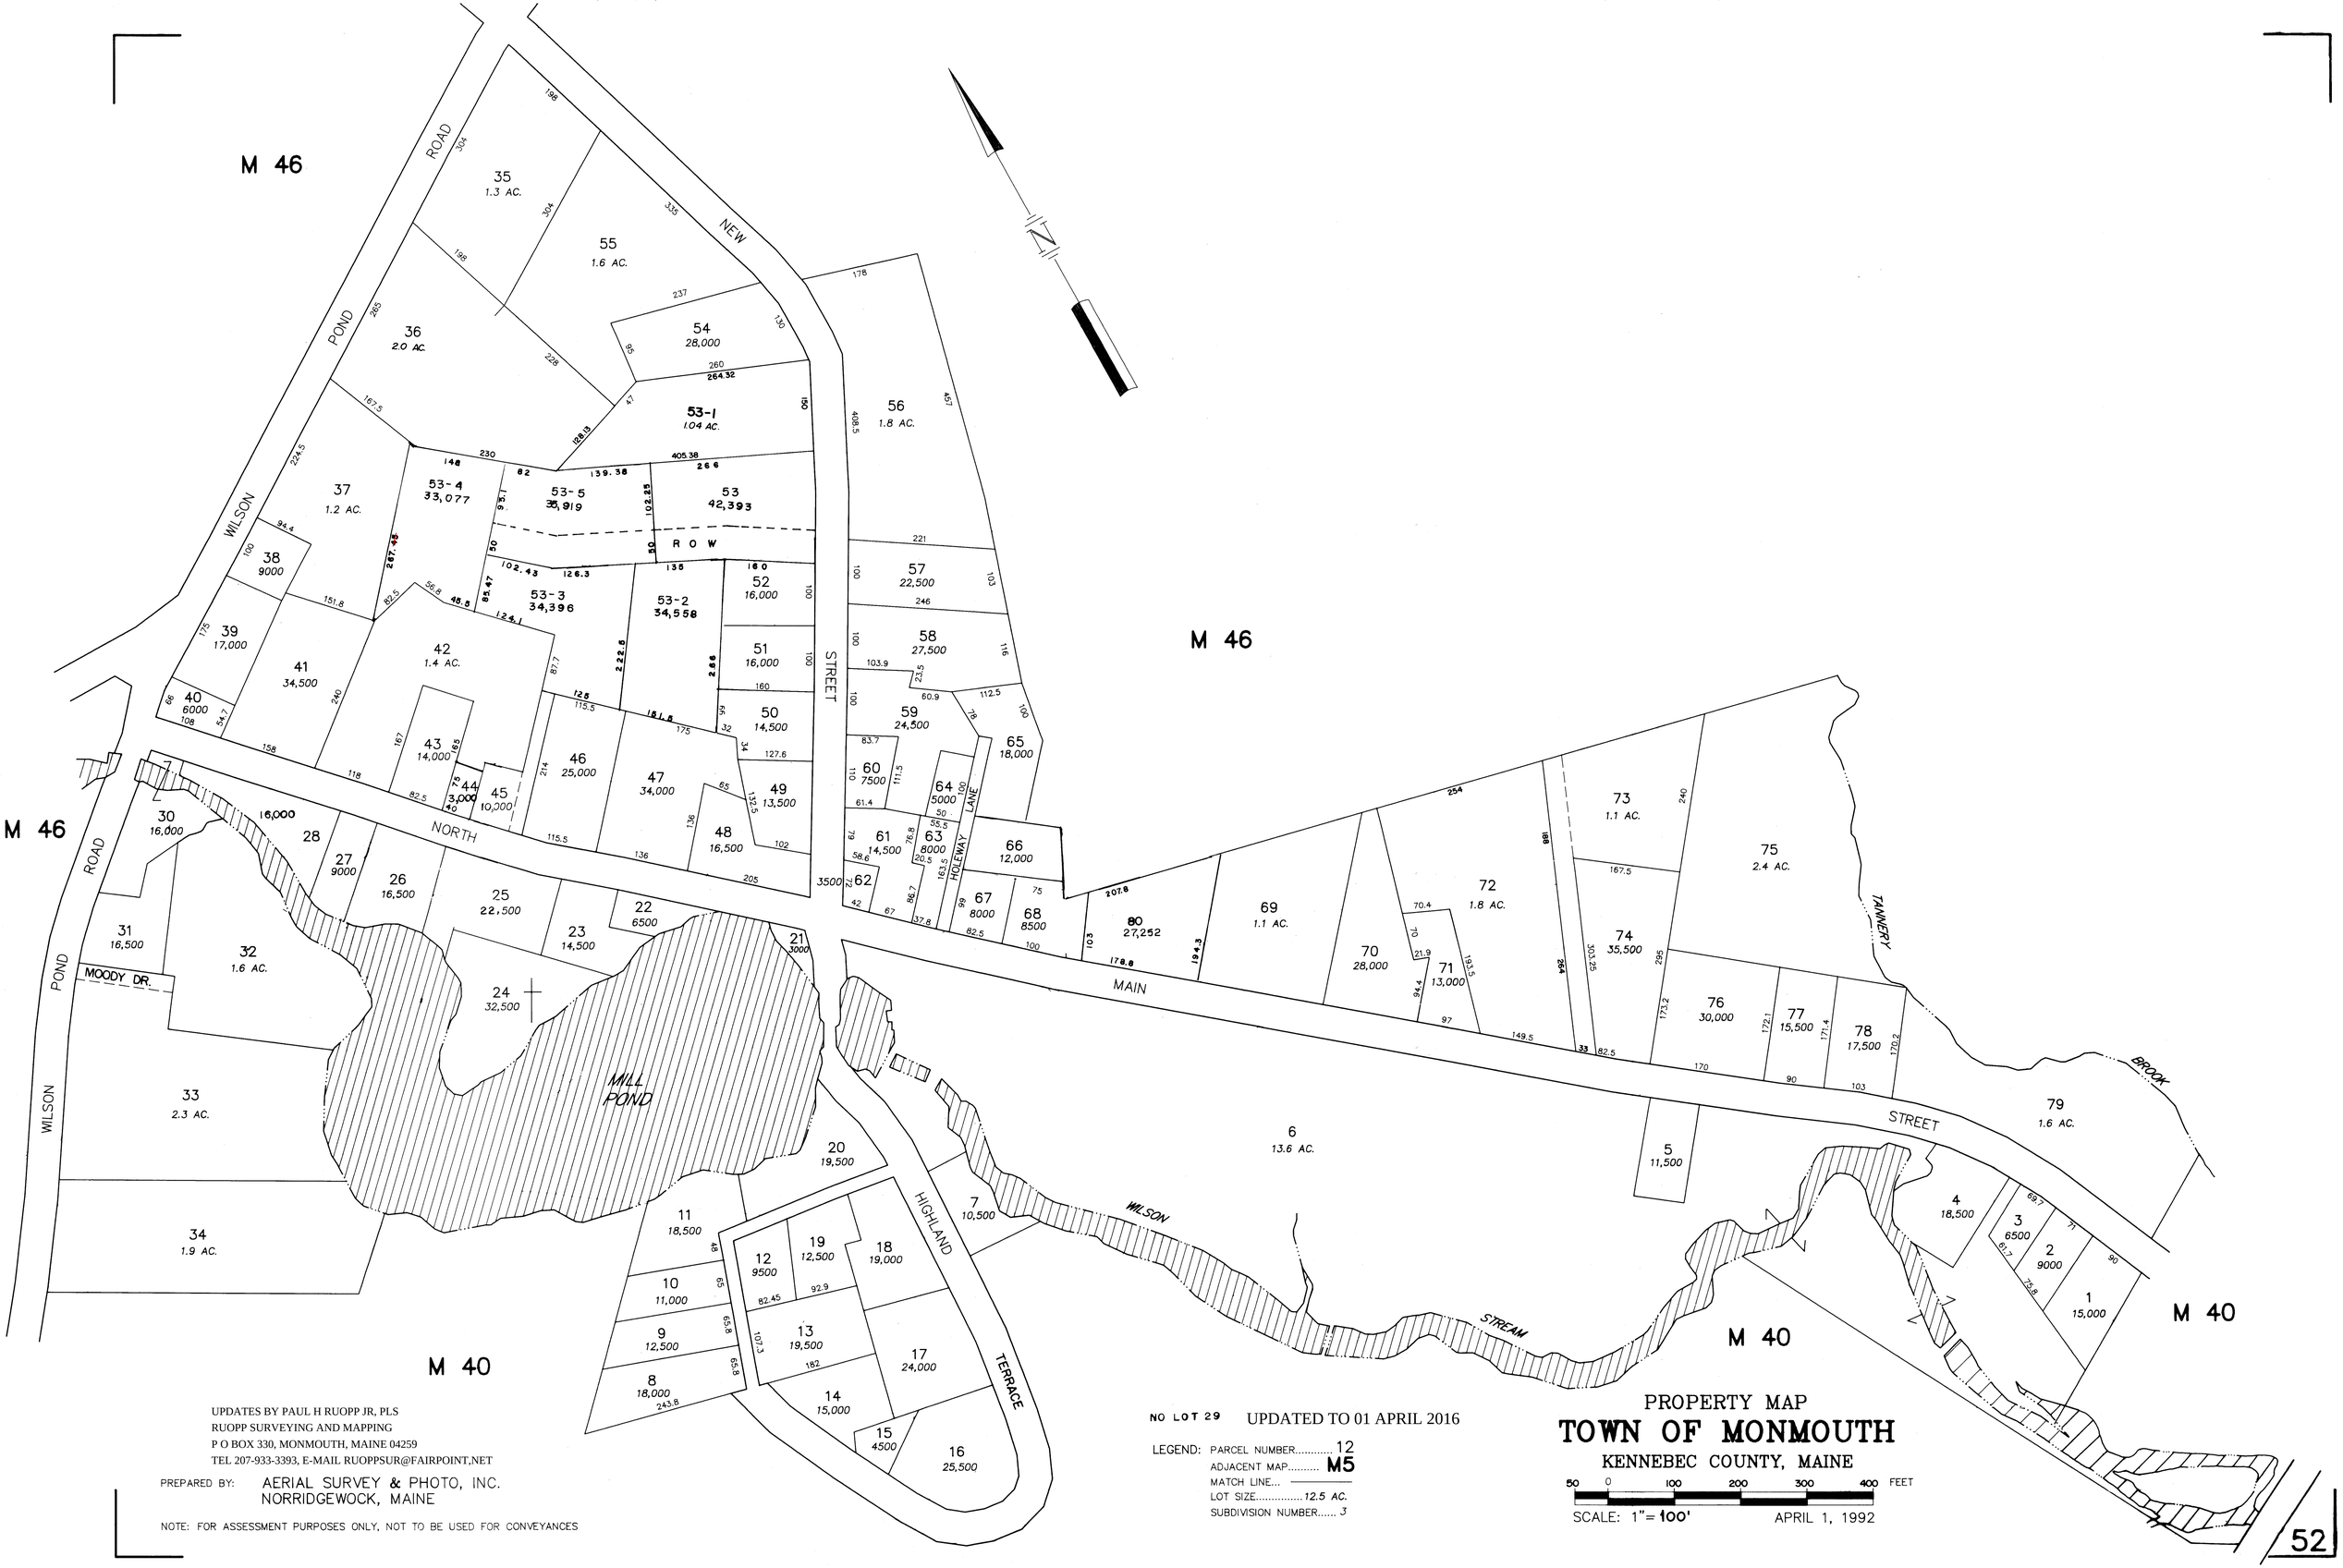

UPDATES BY PAUL H RUOPP JR, PLS
RUOPP SURVEYING AND MAPPING
P O BOX 330, MONMOUTH, MAINE 04259
TEL 207-933-3393, E-MAIL RUOPPSUR@FAIRPOINT.NET

PREPARED BY: AERIAL SURVEY & PHOTO, INC.
NORRIDGEWOCK, MAINE

NOTE: FOR ASSESSMENT PURPOSES ONLY, NOT TO BE USED FOR CONVEYANCES

NO LOT 29

UPDATED TO 01 APRIL 2016

LEGEND: PARCEL NUMBER..... 12
ADJACENT MAP..... M5
MATCH LINE... ———
LOT SIZE..... 12.5 AC.
SUBDIVISION NUMBER..... 3

PROPERTY MAP
TOWN OF MONMOUTH
KENNEBEC COUNTY, MAINE

50 0 100 200 300 400 FEET
SCALE: 1"= 100'
APRIL 1, 1992